B1 ∨ INDICATES LOCATION OF MARK NUMBER FOR ORIENTATION

REFERENCE DRAWINGS:

08116-4100...NORTH/WEST OVERALL ISOMETRIC
08116-4101...FE04 ISOMETRICS
08116-4102...FE05 ISOMETRICS
08116-4103...FRAME/COLUMN BASE PLATE MARKING PLAN
08116-4104...STEELWORK MARKING PLAN
08116-4105...FLOOR PLATE MARKING PLAN
08116-4106...BELT PROFILES ON FE04 & FE05
08116-4107...SECTION THRU CONVEYOR FE04 & FE05
08116-4108...SECTION THRU GRID 1 & 3
08116-4109...SECTION THRU GRID 5 & SECTION A-A
08116-4110...SECTIONS B-B & C-C
08116-4111...SECTION D-D AND SECTION THRU GRID B
08116-4112...SECTION THRU GRID C & D
08116-4113...SECTIONS E-E & F-F
08116-4114...SECTIONS G-G & H-H
08116-4115...SECTIONS J-J & K-K
08116-4116...SECTIONS L-L & M-M
08116-4117...SECTIONS N-N & P-P
08116-4118...SOUTH/EAST OVERALL HANDRAIL ISOMETRIC
08116-4119...NORTH/WEST OVERALL HANDRAIL ISOMETRIC
08116-4120...HANDRAIL MARKING PLAN
08116-4121...MISCELLANEOUS DEATILS

THIS SCALE FULL SIZE ON ORIGINAL DRAWING
240 MILLIMETRES

REV	DETAILS OF REVISION	NAME	DATE	VARIATION NO.
A	ISSUED FOR CONSTRUCTION	J.DIMMOCK	18.06.2009	XX
0	ISSUED FOR APPROVAL	J.DIMMOCK	06.04.2009	XX

CLIENT:

CLIENT:

GENERAL NOTES
1. ALL DIMENSIONS ARE IN mm. U.N.O.
2. FLAME CUT SURFACES TO BE UNIFORM AND CLEAN BEFORE WELDING
3. ALL FILLET WELDS TO BE 6 mm CONTINUOUS U.N.O.
4. ALL FILLETS TO BE A MINIMUM OF 11 rad. U.N.O.
5. ALL ASSEMBLIES TO BE CLEARLY MARKED.
6. ALL MATERIAL TO BE TO A.S. 4100
7. FOR SURFACE TREATMENT REFER TO PAINT SPECIFICATIONS
8. ALL WORKMANSHIP & WELDING SHALL BE IN ACCORDANCE
WITH AS 4100 & AS 1554 PART 1 CAT. SP

EDC CLIENT:

DO NOT SCALE
PROJECTION

Newcastle
Ph. 02 4927 6969
Fax. 02 4927 6663
mail@edc-drafting.com

EDC

Sydney
Ph. 02 9251 6786
Fax. 02 9251 6787
www.edc-drafting.com

enterprise | drafting | company
982 Hunter Street Newcastle West NSW 2302

DRAWN J.DIMMOCK
DATE MAR. 2009
CHKD EDC
DATE MAR. 2009
REFERENCE DRAWINGS 08116-0000
SCALE NTS

CLIENT: Newcastle Coal Infrastructure Group
PROJECT: BUFFER BIN BN01 - FEEDERS TAIL & SUPPORT STEELWORK
TITLE: SOUTH/EAST OVERALL ISOMETRIC

CAD FILE No. 08116_4000
NCIG DGN No. HW00-C305.02-S-35630
DRAWING No. 08116-4000
REV. A

B1 ▼ INDICATES LOCATION OF MARK NUMBER FOR ORIENTATION

THIS SCALE FULL SIZE ON ORIGINAL DRAWING 240 MILLIMETRES

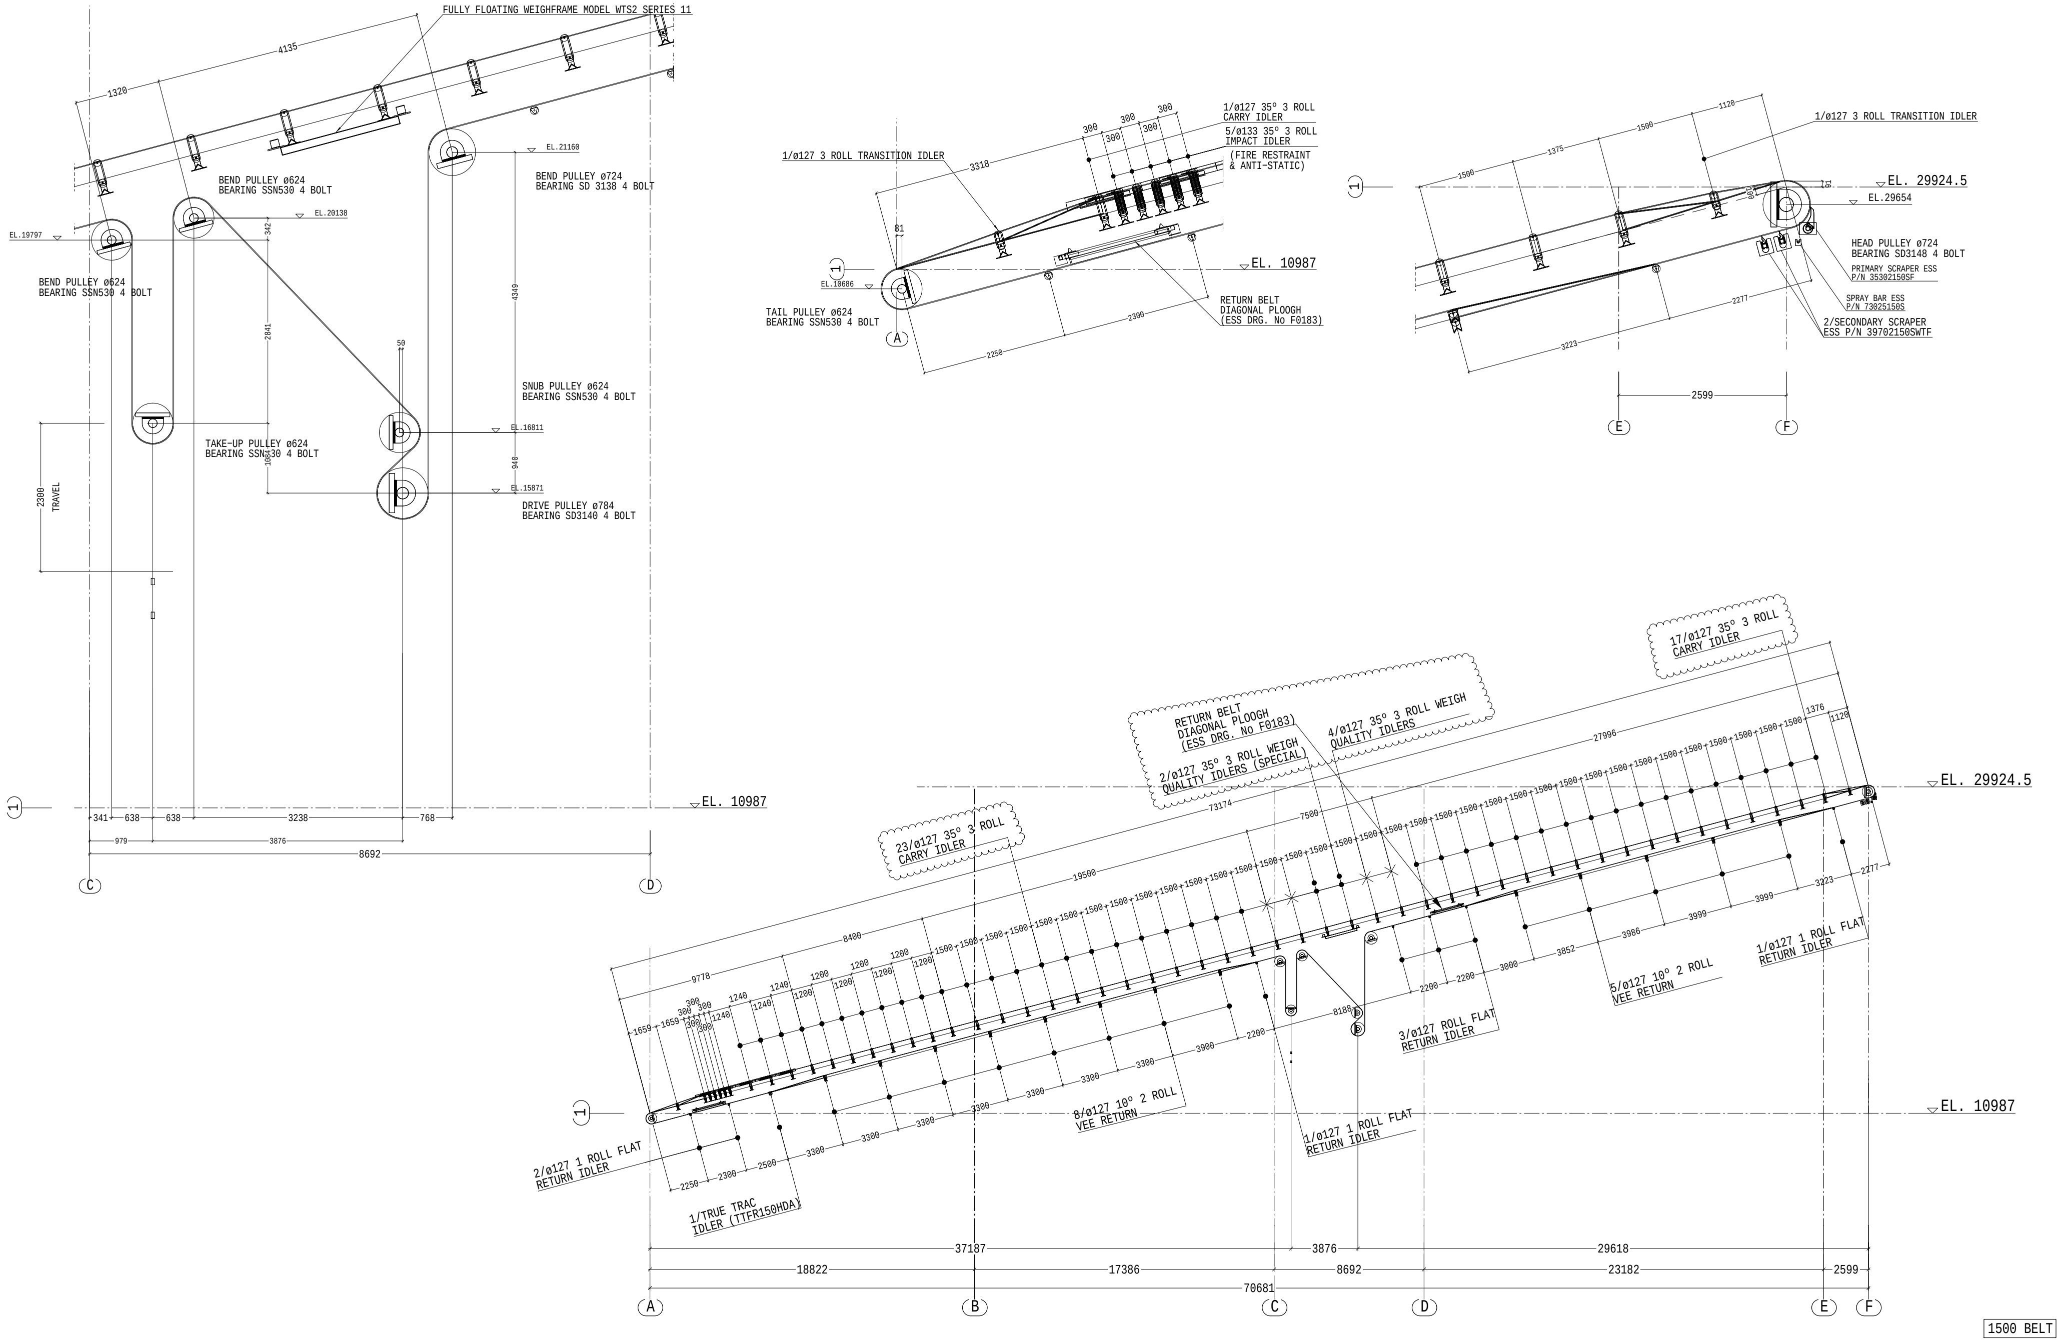

1500 BELT

REV	DETAILS OF REVISION	NAME	DATE	VARIATION NO.
2	IDLERS AMENDED; RE-ISSUED FOR APPROVAL & THEN FOR CONSTRUCTION	J.DIMMOCK	26.02.2008	XX
1	ISSUED FOR APPROVAL & THEN FOR CONSTRUCTION	J.DIMMOCK	14.12.2007	XX
0	INTERNAL ISSUE	M.BAJOREK	29.09.2007	XX

GENERAL NOTES
1. ALL DIMENSIONS ARE IN mm. U.N.O.
2. FLAME CUT SURFACES TO BE UNIFORM AND CLEAN BEFORE WELDING
3. ALL FILLET WELDS TO BE 6 mm CONTINUOUS U.N.O.
4. ALL FILLETS TO BE A MINIMUM OF 11 rad. U.N.O.
5. ALL ASSEMBLIES TO BE CLEARLY MARKED.
6. ALL MATERIAL TO BE TO A.S. 4100
7. FOR SURFACE TREATMENT REFER TO PAINT SPECIFICATIONS
8. ALL WORKMANSHIP & WELDING SHALL BE IN ACCORDANCE WITH AS 4100 & AS 1554 PART 1 CAT. SP

EDC Client:
KINMONT ENGINEERS PTY LTD
ENGINEERS AND PROJECT MANAGERS
A.C.N 074 452583
203 LANG STREET
KURRI KURRI NSW 2327
PHONE. (02) 4937 1899 FACSIMILE. (02) 4937 5731
EMAIL - kinmont@kinmont.com.au
Kinmont Drawing No.: L013-M-102

DO NOT SCALE
PROJECTION

Newcastle
Ph. 02 4927 6969
Fax. 02 4927 6663
mail@edcgroup.com.au
Sydney
Ph. 02 9251 6786
Fax. 02 9251 6787
www.edcgroup.com.au
enterprise | drafting | company
982 Hunter Street Newcastle West NSW 2302

DRAWN	M.BAJOREK	DATE	SEP.2007
CHKD	EDC	DATE	SEP.2007
REFERENCE DRAWINGS	07100-0000		
SCALE	NTS		

CLIENT: DONALDSON COAL
PROJECT: ABEL STACKOUT CONVEYOR
TITLE: BELT PROFILE
CAD FILE No. 07100-0002_2
EDC JOB No. 07100
DRAWING No. 07100-0002
REV. 2

B1 ▼ INDICATES LOCATION OF MARK NUMBER FOR ORIENTATION

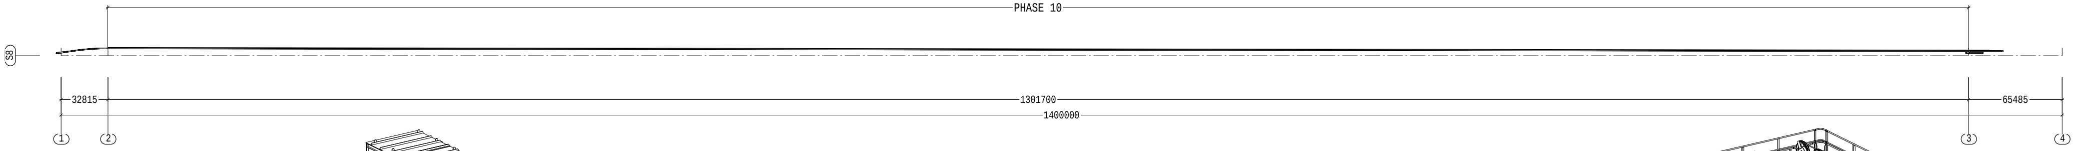

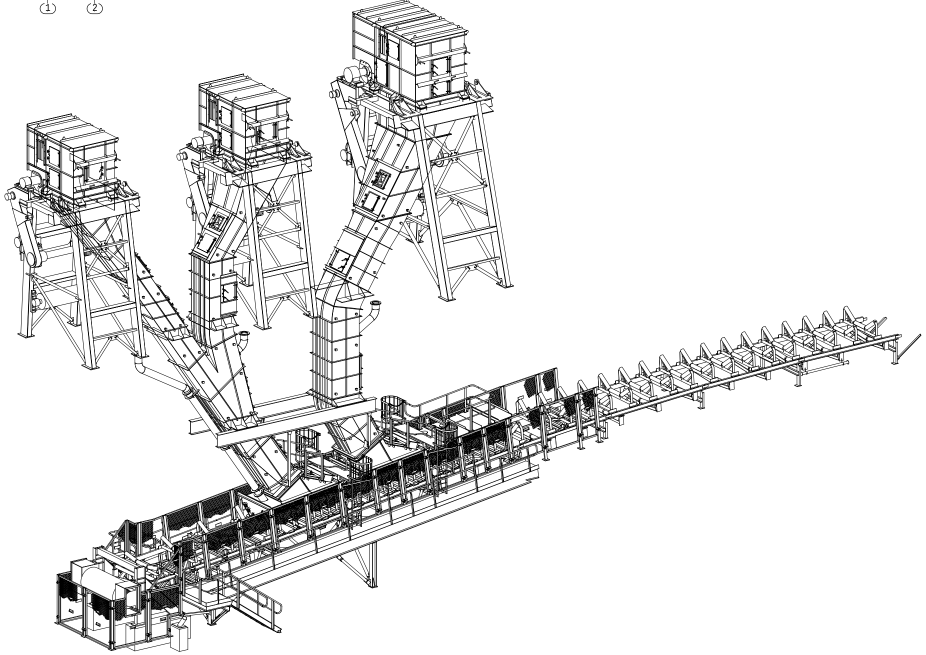

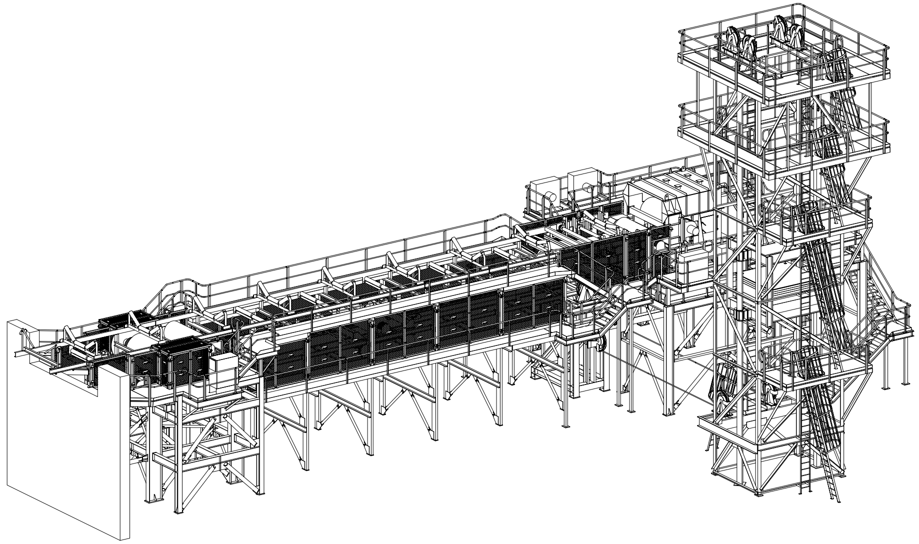

THIS SCALE FULL SIZE ON ORIGINAL DRAWING
MILLIMETRES
0 20 40 60 80 100 120 140 160 180 200 220 240

REFERENCE DRAWINGS

PHASE 10 ... S8 GROUND MODULES ... 07108-10000
PHASE 11 ... S8 GTU & TAKE UP TOWER ... 07108-11000
PHASE 12 ... S8 BRAKE FRAME ... 07108-12000
PHASE 13 ... S8 TRETLE FRAME ... 07108-13000
PHASE 14 ... S8 DRIVE FRAME ... 07108-14000
PHASE 15 ... S8 HEAD CHUTES ... 07108-15000
PHASE 16 ... S8 TAIL CHUTES ... 07108-16000
PHASE 17 ... S8 S3/S4/S13 TRIPPER CHUTES ... 07108-17000

Marking Plans	x 143
Assemblies	x 943
Fittings	x 2935
Mass	x 252.473t

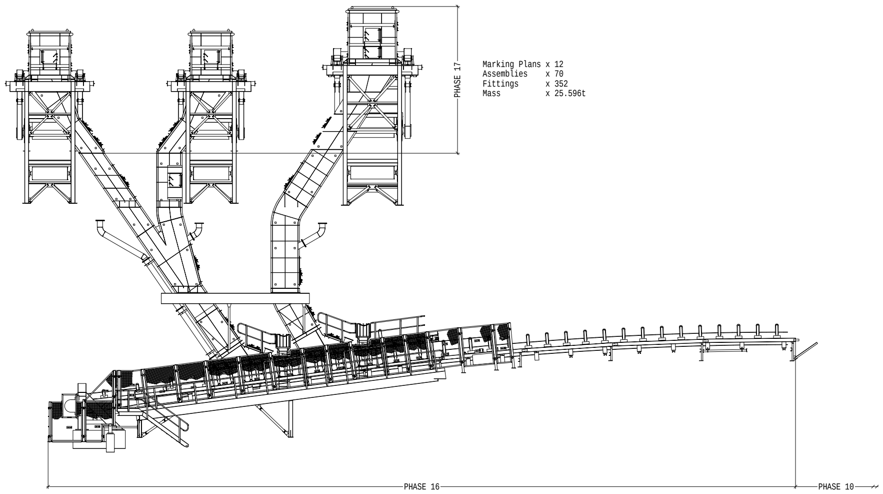

Marking Plans	x 12
Assemblies	x 70
Fittings	x 352
Mass	x 25.596t

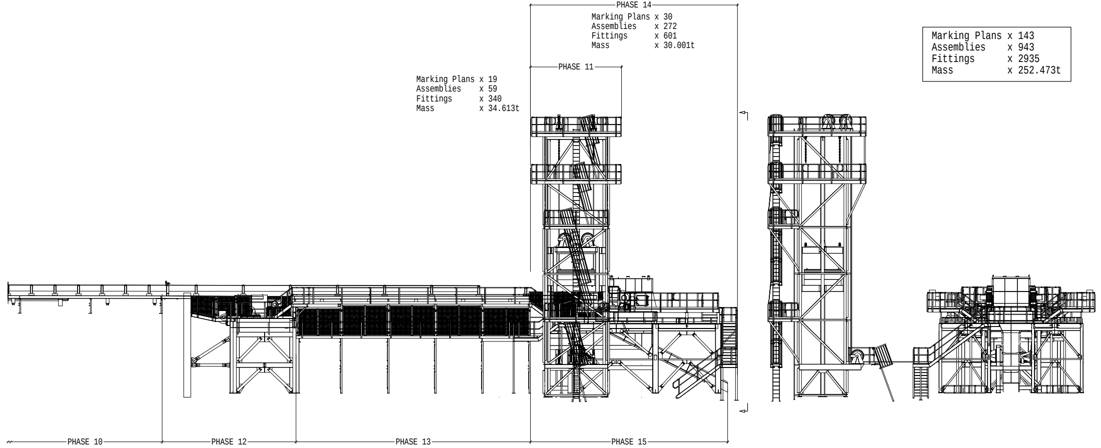

PHASE 14

Marking Plans	x 30
Assemblies	x 272
Fittings	x 601
Mass	x 30.001t

PHASE 11

Marking Plans	x 19
Assemblies	x 59
Fittings	x 340
Mass	x 34.613t

PHASE 16

Marking Plans	x 28
Assemblies	x 247
Fittings	x 867
Mass	x 38.236t

PHASE 10

Marking Plans	x 17
Assemblies	x 54
Fittings	x 69
Mass	x 87.899t

PHASE 12

Marking Plans	x 18
Assemblies	x 102
Fittings	x 391
Mass	x 15.648t

PHASE 13

Marking Plans	x 16
Assemblies	x 115
Fittings	x 143
Mass	x 13.356

PHASE 15

Marking Plans	x 3
Assemblies	x 24
Fittings	x 172
Mass	x 7.126t

REV	DETAILS OF REVISION	NAME	DATE	VARIATION NO.
0	ISSUED FOR APPROVAL & THEN FOR CONSTRUCTION			

BABCOCK & BROWN
INFRASTRUCTURE (DBCT)

ConnellHATCH
Infrastructure for Industry
CH PROJECT NO. H319999

Connell Hatch ABN 21 646 421 651
433 Boundary St. (Locked Bag 2700) Spring Hill
Queensland 4004 Australia
Telephone: +61 7 3248 3444
Facsimile: +61 7 3248 3445
Email: chbne@connellhatch.com

Connell Hatch is a joint venture between Connell Wagner Pty Ltd ABN: 54 005 139 873 and Hatch Associates Pty Ltd ABN: 59 008 630 508.
A person using Connell Hatch drawings and other data accepts the risk of:
1. using the drawings and other data in electronic form without requesting and checking them for accuracy against the original hard copy versions;
2. using the drawings or other data for any purpose not agreed to in writing by Connell Hatch

GENERAL NOTES
1. ALL DIMENSIONS ARE IN mm. U.N.O.
2. FLAME CUT SURFACES TO BE UNIFORM AND CLEAN BEFORE WELDING
3. ALL FILLET WELDS TO BE 6 mm CONTINUOUS U.N.O.
4. ALL FILLETS TO BE A MINIMUM OF 11 rad. U.N.O.
5. ALL ASSEMBLIES TO BE CLEARLY MARKED.
6. ALL MATERIAL TO BE TO A.S. 4100
7. FOR SURFACE TREATMENT REFER TO PAINT SPECIFICATIONS
8. ALL WORKMANSHIP & WELDING SHALL BE IN ACCORDANCE
WITH AS 4100 & AS 1554 PART 1 CAT. SP

EDC Client: MONADELPHOUS ENGINEERING Pty Ltd
A.B.N. 43 010 305 923
PO Box 1872, Milton QLD 4064
Sky Level, 301 Coronation Drive
Milton QLD 4064
Ph. (07) 3368 6700 Fax. (07) 3368 6777

DO NOT SCALE
PROJECTION

Newcastle
Ph. 02 4927 6969
Fax. 02 4927 6663
mail@edc-drafting.com
EDC
Sydney
Ph. 02 9251 6786
Fax. 02 9251 6787
www.edc-drafting.com
enterprise | drafting | company
982 Hunter Street Newcastle West NSW 2302

DRAWN: M.BAJOREK
DATE: APR.2008
CHKD: EDC
DATE: APR.2008
REFERENCE DRAWINGS: 07108-XXXX
SCALE: NTS

CLIENT: Dalrymple Bay Coal Terminal
PROJECT: DBCT 7X – S8 Conveyor
TITLE: OVERALL ARRANGEMENTS

CAD FILE No. 07108-S8-LAYOUT_0
DBCT DGN No. XX
DRAWING No. 07108-S8-LAYOUT
REV. 0

B1 ▼ INDICATES LOCATION OF MARK NUMBER FOR ORIENTATION

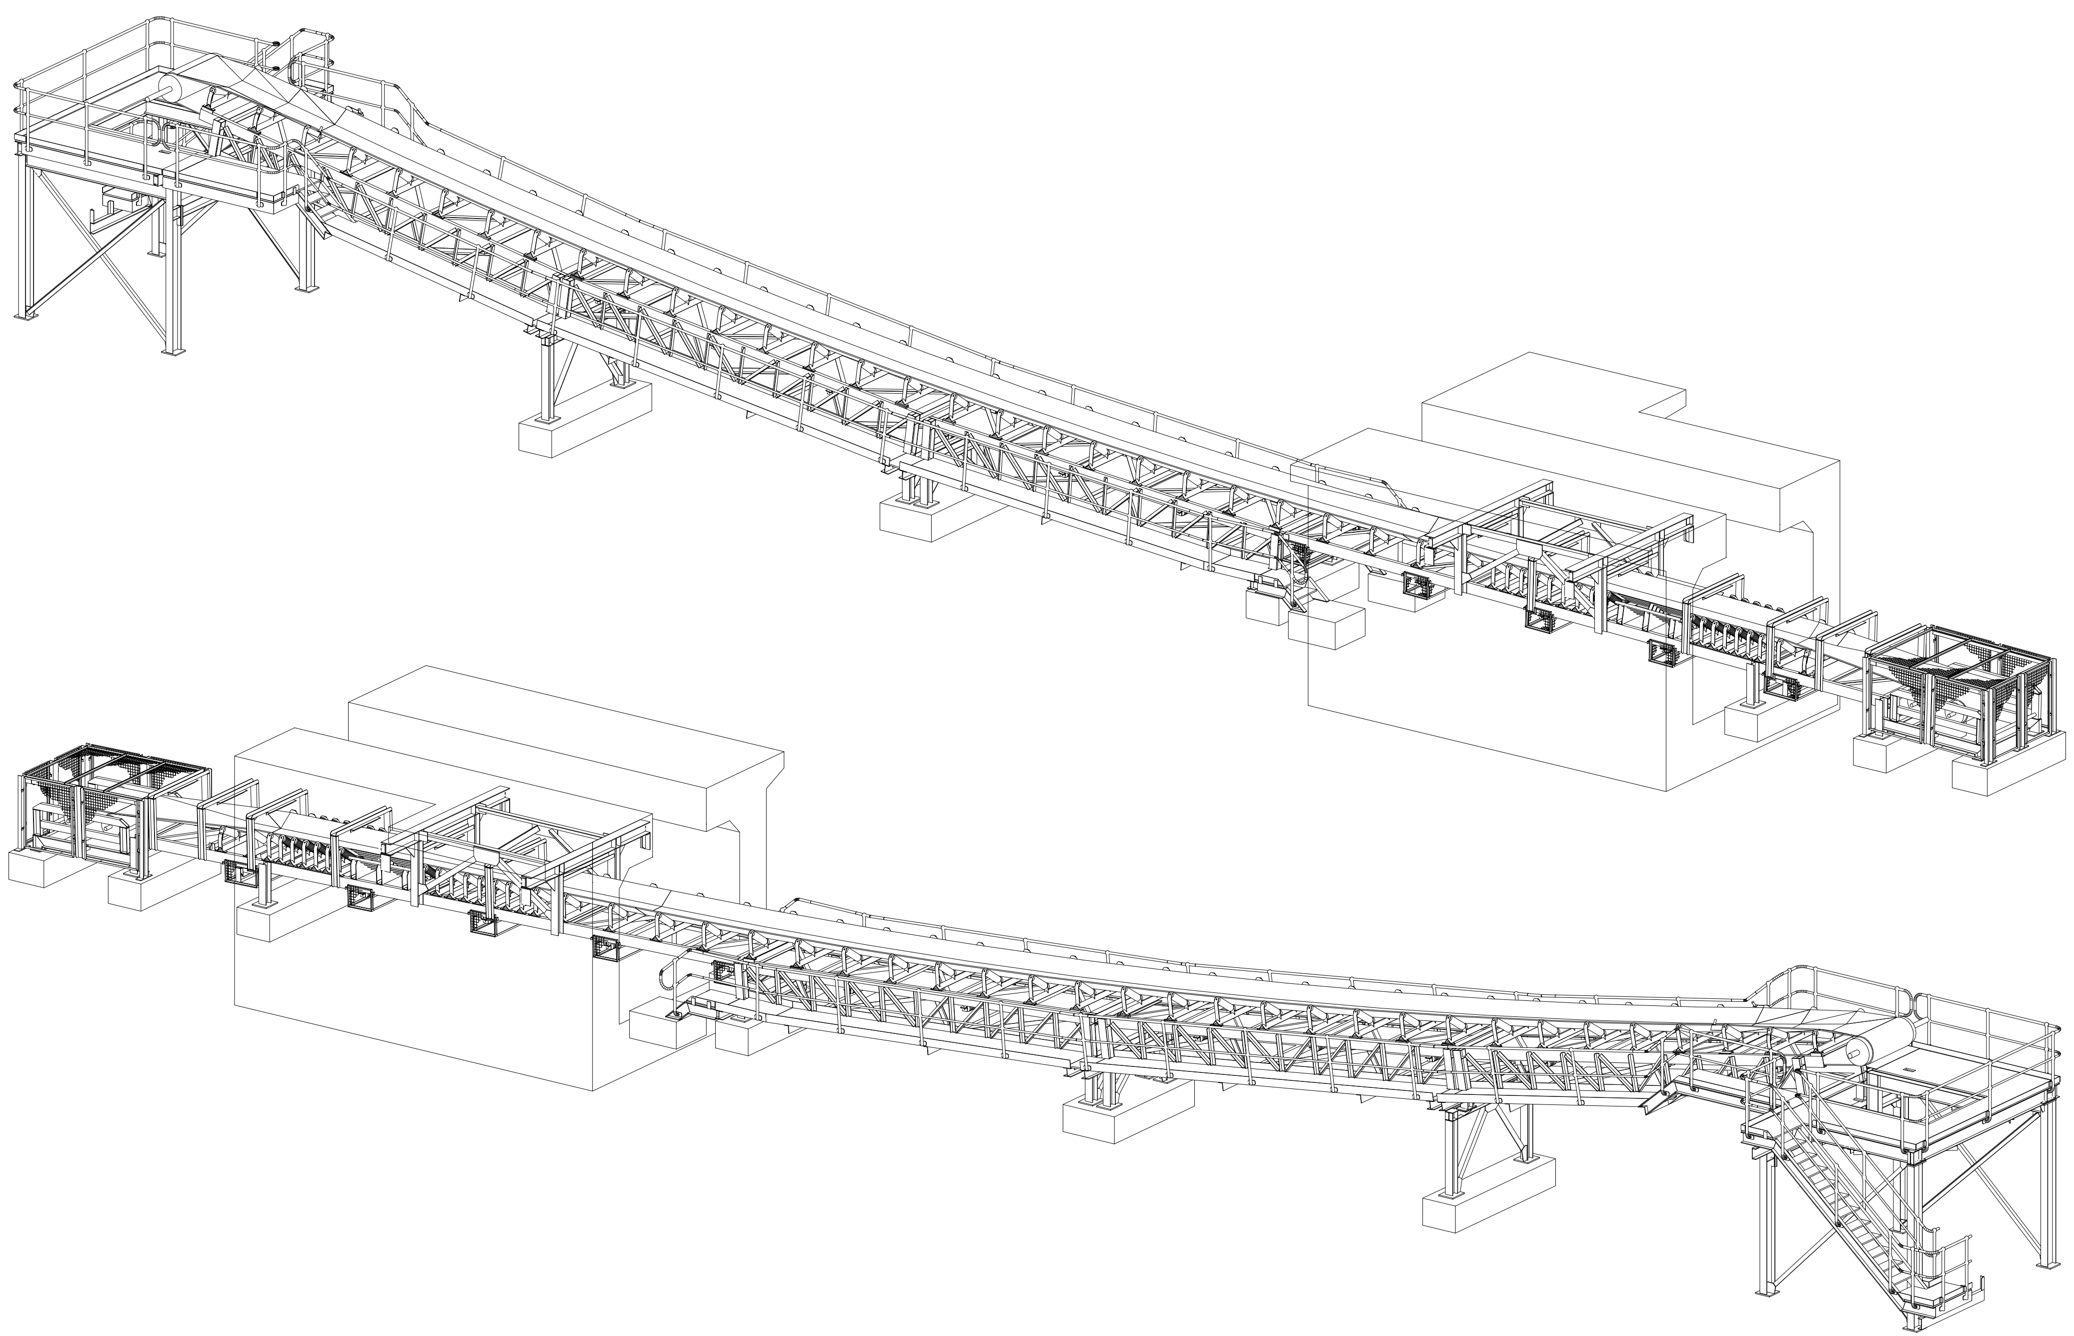

THIS SCALE FULL SIZE ON ORIGINAL DRAWING
MILLIMETRES
0 20 40 60 80 100 120 140 160 180 200 220 240

REV	DETAILS OF REVISION	NAME	DATE	VARIATION NO.
1	ALTERED TO SUIT DESIGN CHANGE	M.BAJOREK	29.06.2005	XX
0	ISSUED FOR APPROVAL & THEN FOR CONSTRUCTION	M.BAJOREK	02.06.2005	XX

GENERAL NOTES
1. ALL DIMENSIONS ARE IN mm. U.N.O.
2. FLAME CUT SURFACES TO BE UNIFORM AND CLEAN BEFORE WELDING
3. ALL FILLET WELDS TO BE 6 mm CONTINUOUS U.N.O.
4. ALL FILLETS TO BE A MINIMUM OF 11 rad. U.N.O.
5. ALL ASSEMBLIES TO BE CLEARLY MARKED.
6. ALL MATERIAL TO BE TO A.S. 4100
7. FOR SURFACE TREATMENT REFER TO PAINT SPECIFICATIONS
8. ALL WORKMANSHIP & WELDING SHALL BE IN ACCORDANCE
   WITH AS 4100 & AS 1554 PART 1 CAT. SP

EDC Client: LIFESE ENGINEERING
5 JUNCTION STREET
AUBURN NSW 2144
Ph. (02) 9748 0444
Fax.(02) 9648 3984

DO NOT SCALE
PROJECTION

Newcastle
Ph. 02 4929 6910
Fax. 02 4929 1135
mail@edc-drafting.com
EDC
Sydney
Ph. 02 9251 6786
Fax. 02 9251 6787
www.edc-drafting.com
enterprise | drafting | company
163 King Street Newcastle NSW 2300

DRAWN M.BAJOREK
DATE MAY 2005
CHKD EDC
DATE MAY 2005
REFERENCE DRAWINGS 04121-3100
SCALE NTS

CLIENT: LIFESE ENGINEERING
PROJECT: HARTLEY QUARRY STAGE 1 DEVELOPMENT
TITLE: CONVEYOR C1 OVERALL ISOMETRICS

CAD FILE No. 04121-3000_1
EDC JOB No. 04121
DRAWING No. 04121-3000
REV. 1